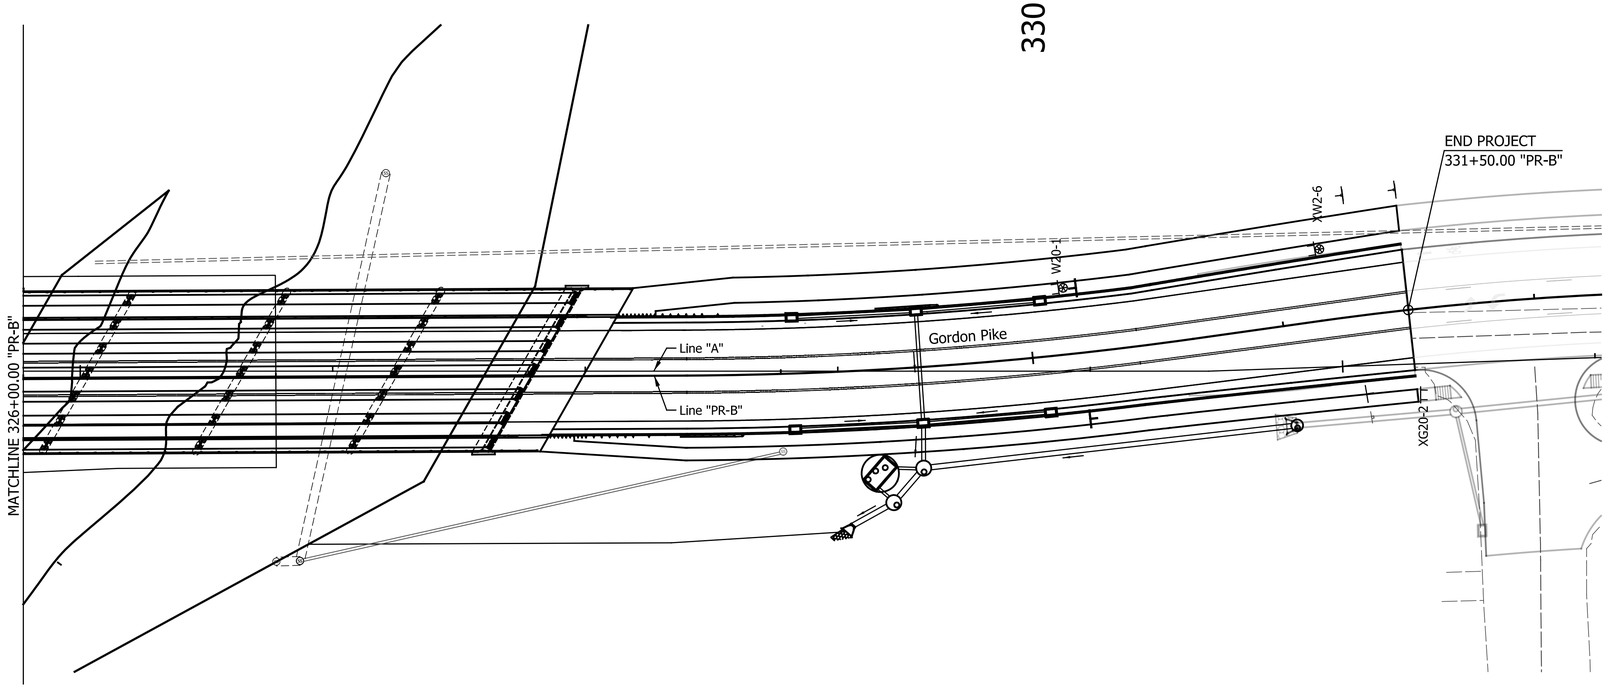

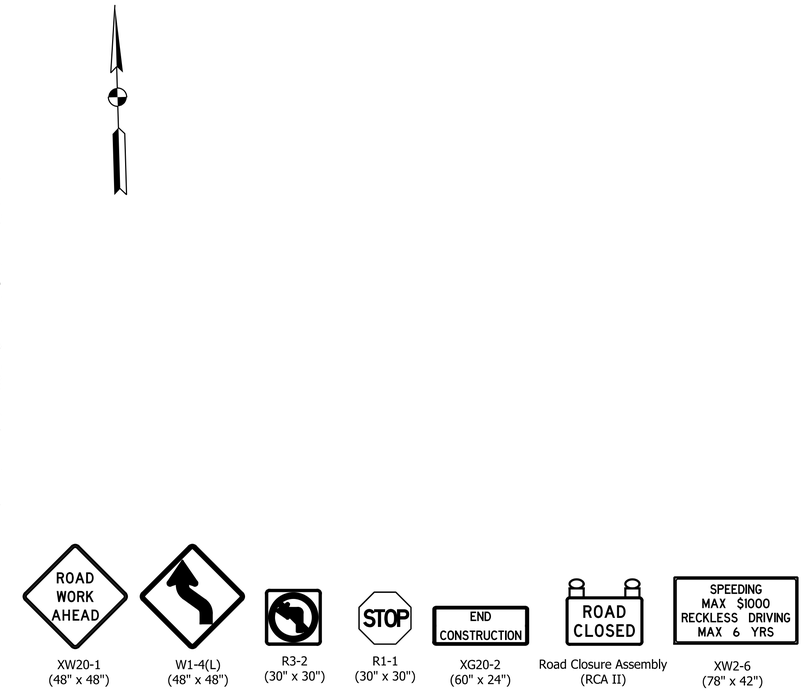

Construction Zone Design Speed = 30 m.p.h.

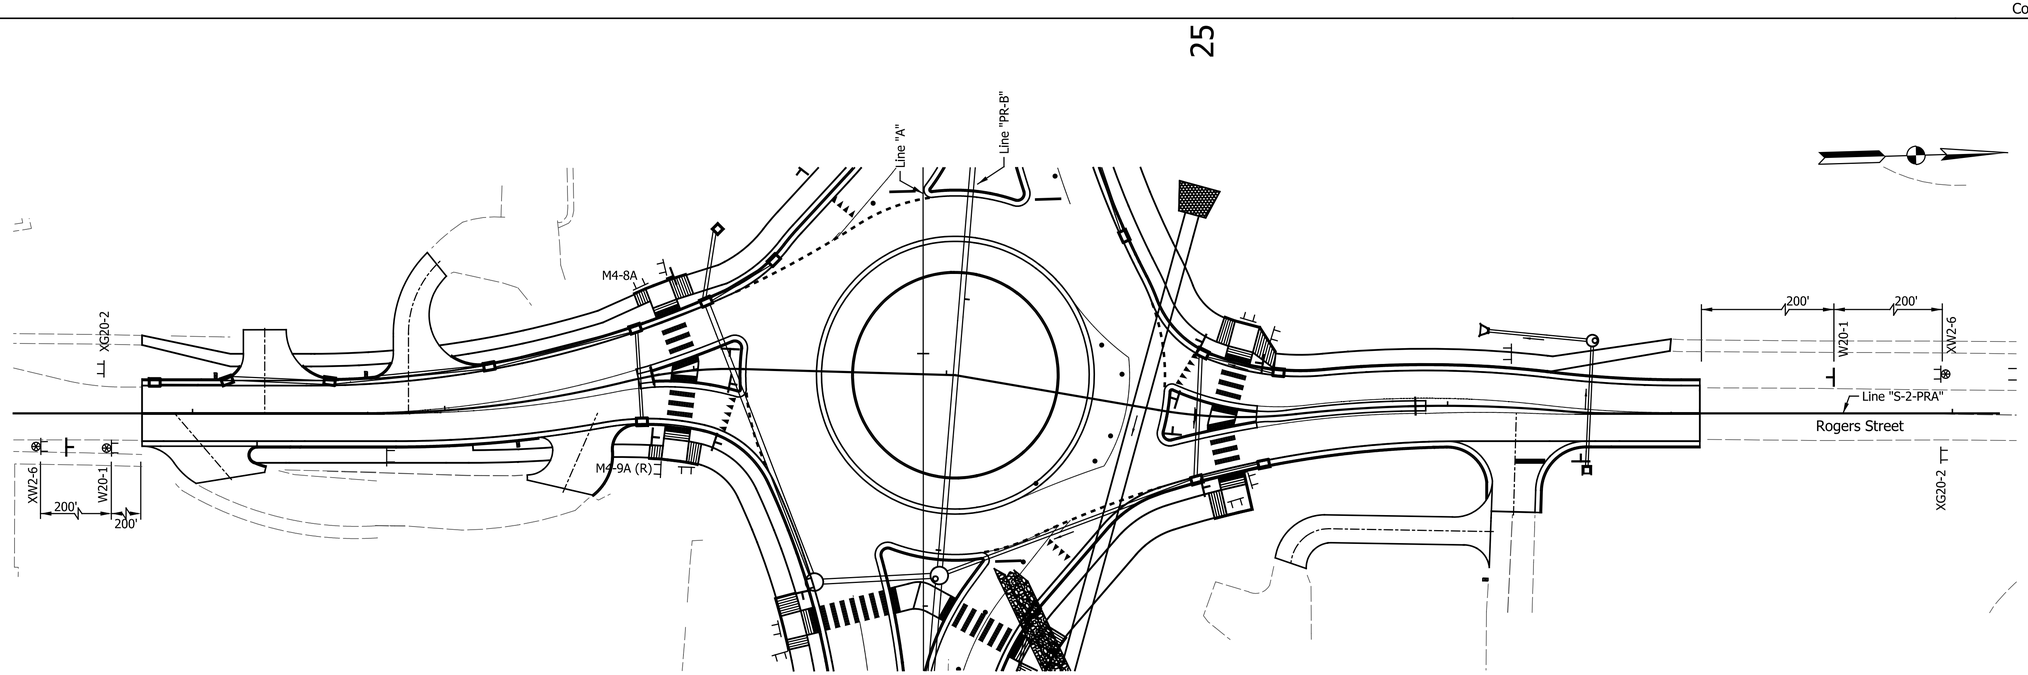

LEGEND

- Construction Sign and Support
- Type "A" Construction Warning Light
- Barricade (See Callout for Type)
- Direction of Traffic
- Standard Drum
- Construction Area
- HMA for Temporary Pavement, Type C, Consisting of: 165#/SYD HMA Surface, Type C, on 275#/SYD HMA Intermediate, Type C, on 330#/SYD HMA Base, Type C, on 3" Compacted Aggregate, No. 53, Base, on Subgrade Treatment, Type IB
- (1) Temp. Pavm't Marking, Removable, White, 4 in.
- (2) Temp. Pavm't Marking, Removable, Yellow, 4 in.
- (3) Temp. Pavm't Marking, Removable, White, 24 in.
- (4) Temp. Pavm't Marking, Removable, Yield, White, 24 in.

PATRICK K. WOOLER REGISTERED No. 10504741 STATE OF INDIANA PROFESSIONAL ENGINEER

RECOMMENDED FOR APPROVAL — DESIGN ENGINEER — 04/02/2018 DATE

DESIGNED: JMM DRAWN: JRG
CHECKED: PKW CHECKED: PKW

INDIANA
DEPARTMENT OF TRANSPORTATION

MAINTENANCE OF TRAFFIC
PHASE IIIB

HORIZONTAL SCALE	BRIDGE FILE
1" = 30'	Monroe Co. 74
VERTICAL SCALE	DESIGNATION
N/A	1500523
SURVEY BOOK	SHEETS
N/A	25 of 96
CONTRACT	PROJECT
R-38502	1500523