Notes:

1. Remove Temporary Pavement And Construct Remaining Curb And Gutter At West Splitter Island.

2. Permanent Pavement Markings Not In Conflict With Temporary Markings To Be In Place Prior To Opening Traffic Up In Phase IV (Markings Shown For Reference)

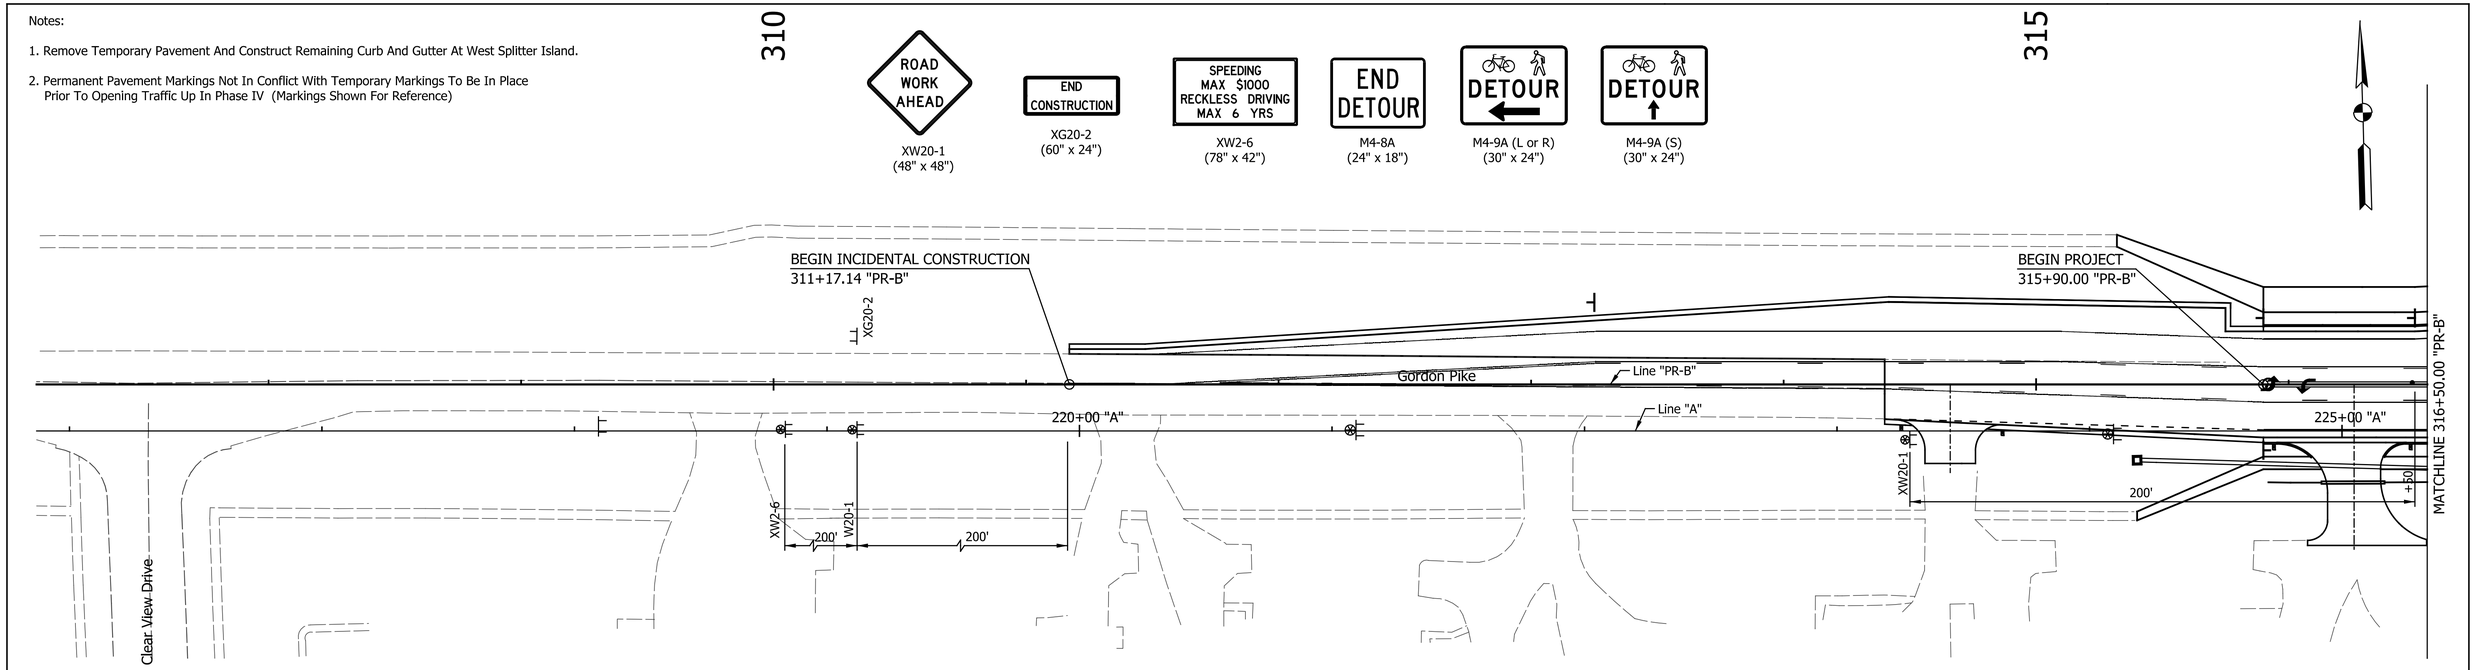

Construction Zone Design Speed = 30 m.p.h.

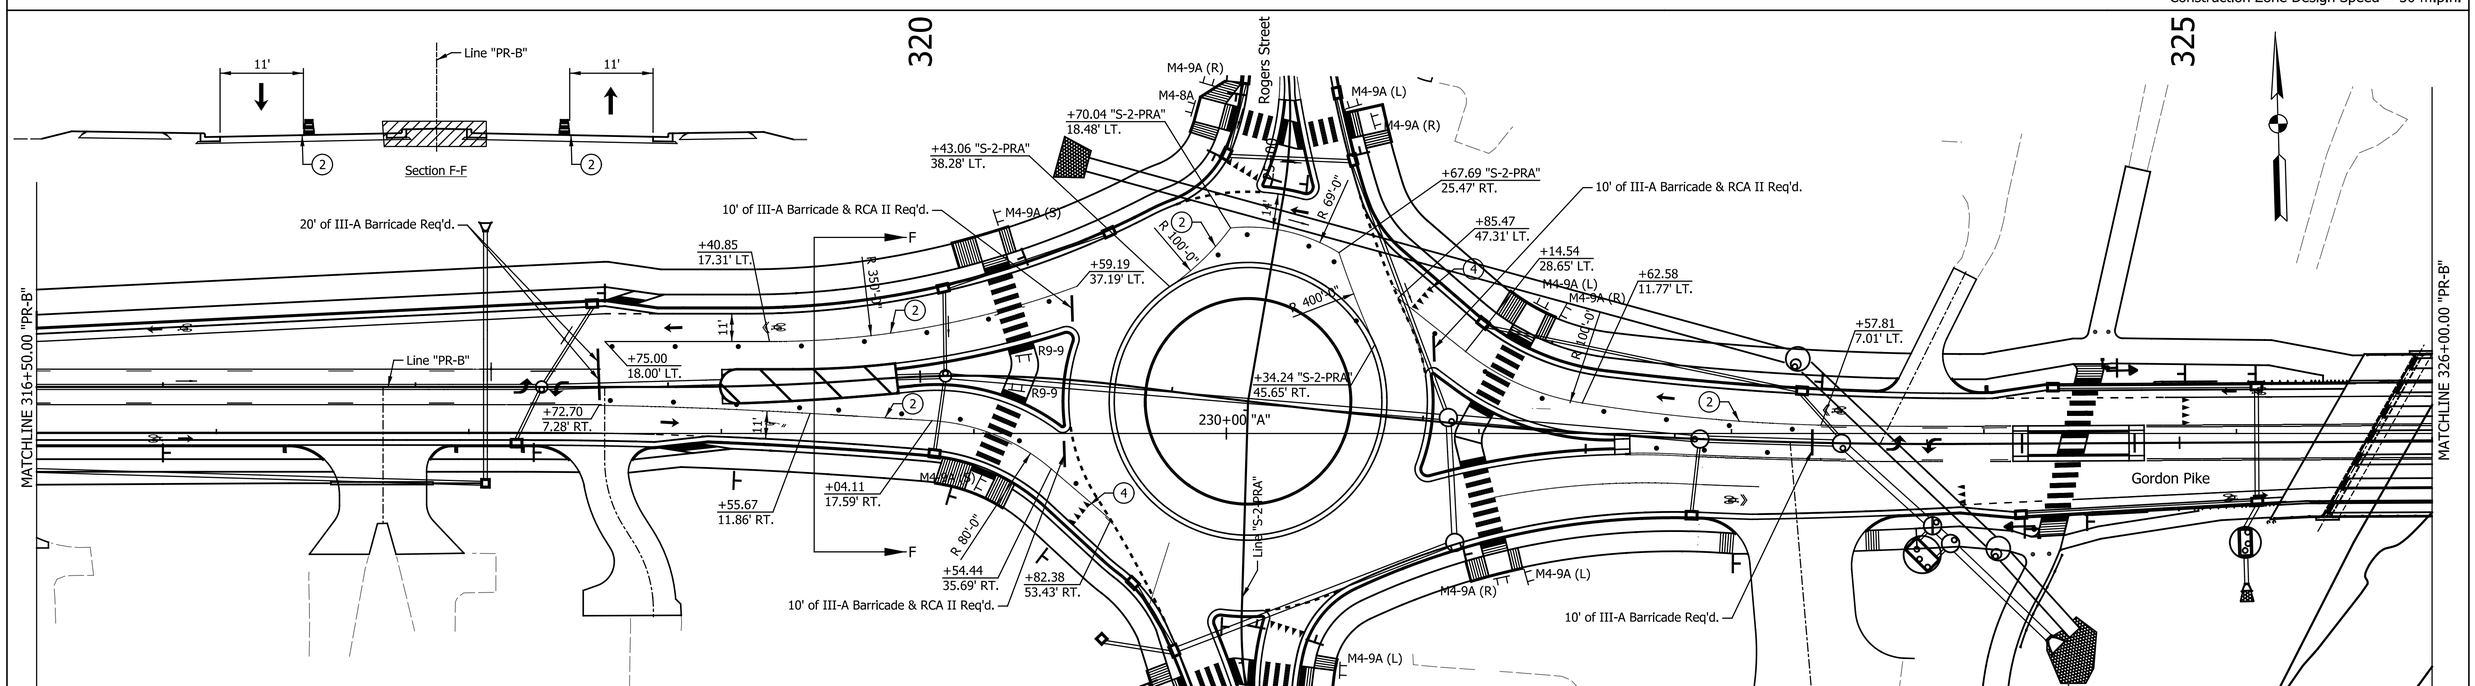

LEGEND

- Construction Sign and Support
- Type "A" Construction Warning Light
- Barricade (See Callout for Type)
- Direction of Traffic
- Standard Drum

- Construction Area
- HMA for Temporary Pavement, Type C, Consisting of: 165#/SYD HMA Surface, Type C, on 275#/SYD HMA Intermediate, Type C, on 330#/SYD HMA Base, Type C, on 3" Compacted Aggregate, No. 53, Base, on Subgrade Treatment, Type IB

1. Temp. Pavm't Marking, Removable, White, 4 in.
2. Temp. Pavm't Marking, Removable, Yellow, 4 in.
3. Temp. Pavm't Marking, Removable, White, 24 in.
4. Temp. Pavm't Marking, Removable, Yield, White, 24 in.

PATRICK K. WOLDEN REGISTERED No. 10504741 STATE OF INDIANA PROFESSIONAL ENGINEER

RECOMMENDED FOR APPROVAL — DESIGN ENGINEER — 04/02/2018 DATE

DESIGNED: JMM DRAWN: JRG
CHECKED: PKW CHECKED: PKW

INDIANA
DEPARTMENT OF TRANSPORTATION

MAINTENANCE OF TRAFFIC
PHASE IIIB

HORIZONTAL SCALE	BRIDGE FILE
1" = 30'	Monroe Co. 74
VERTICAL SCALE	DESIGNATION
N/A	1500523
SURVEY BOOK	SHEETS
N/A	24 of 96
CONTRACT	PROJECT
R-38502	1500523

Indy-Pdf.pltcfg
Indiana_Shade.tbl

csantangelo 4/12/2018 9:57:23 AM P:\IN2008\0807\D. Drawings\IN20080807.RD.003.TP.PH4.01.dgn