Notes:

1. Maintain the detour route for Gordon Pike from Phase IIA.
2. Establish the detour route for Rogers Street. See Traffic Maintenance Details Detour Phase II Sheet for additional signage.
3. Shift traffic on the west leg of Rogers Street onto the temporary pavement placed in Phase IIA.
4. Construct the south portion of the west leg of Gordon Pike while maintaining traffic on the temporary pavement, and construct the south leg of Rogers Street and the remaining portion of the east leg of Rogers Street under full closure.
5. Construct the temporary pavement at the west splitter island to be used in Phase IIIA.
6. Access To Commercial And Private Drives To Be Maintained At All Times.

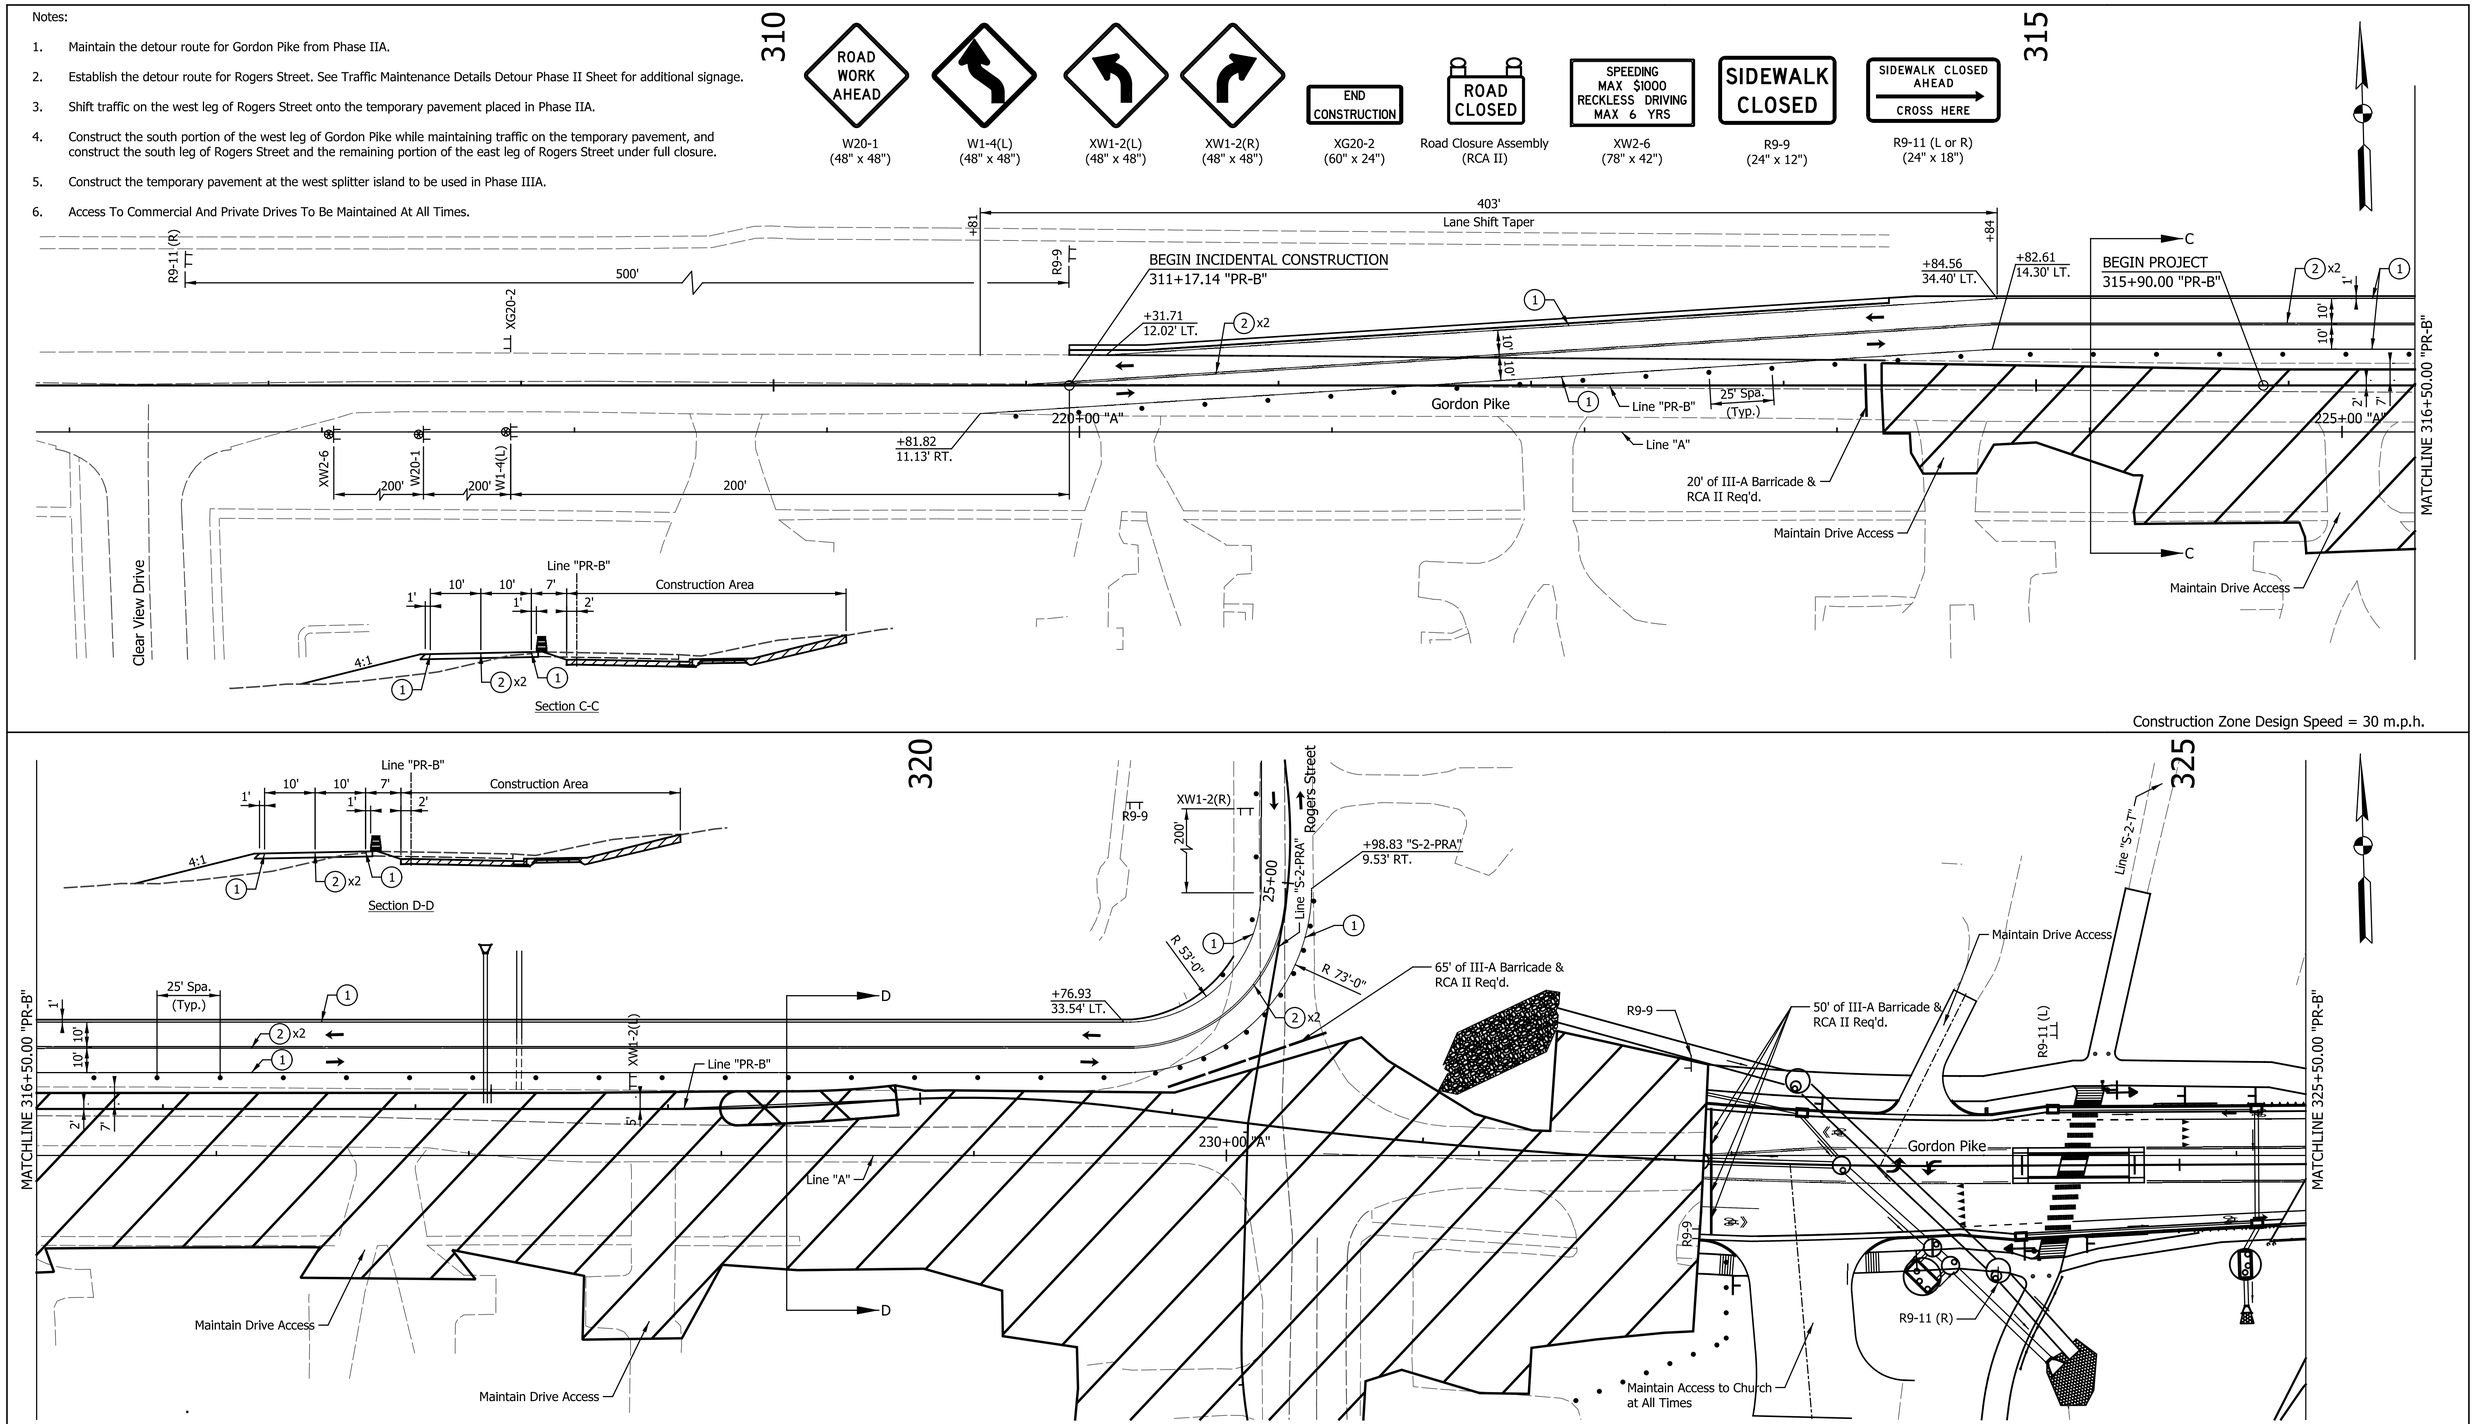

LEGEND

- Construction Sign and Support
- Type "A" Construction Warning Light
- Barricade (See Callout for Type)
- Direction of Traffic
- Standard Drum
- Construction Area
- HMA for Temporary Pavement, Type C, Consisting of: 165#/SYD HMA Surface, Type C, on 275#/SYD HMA Intermediate, Type C, on 330#/SYD HMA Base, Type C, on 3" Compacted Aggregate, No. 53, Base, on Subgrade Treatment, Type IB
- (1) Temp. Pavm't Marking, Removable, White, 4 in.
- (2) Temp. Pavm't Marking, Removable, Yellow, 4 in.
- (3) Temp. Pavm't Marking, Removable, White, 24 in.
- (4) Temp. Pavm't Marking, Removable, Yield, White, 24 in.

PATRICK K. WOOLEN REGISTERED No. 10504741 STATE OF INDIANA PROFESSIONAL ENGINEER

RECOMMENDED FOR APPROVAL — DESIGN ENGINEER — 04/02/2018 DATE

DESIGNED: JMM | DRAWN: JRG
CHECKED: PKW | CHECKED: PKW

INDIANA
DEPARTMENT OF TRANSPORTATION

MAINTENANCE OF TRAFFIC
PHASE IIB

HORIZONTAL SCALE	BRIDGE FILE
1" = 30'	Monroe Co. 74
VERTICAL SCALE	DESIGNATION
N/A	1500523
SURVEY BOOK	SHEETS
N/A	18 of 96
CONTRACT	PROJECT
R-38502	1500523

Indy-Pref.pltcfg
Indiana_Shsd6.tbl

csantangelo 4/12/2018 9:57:14 AM P:\IN2008\0807\D. Drawings\IN20080807.RD.003.TP.PH2B.01.dgn